Culmstock Community Garden

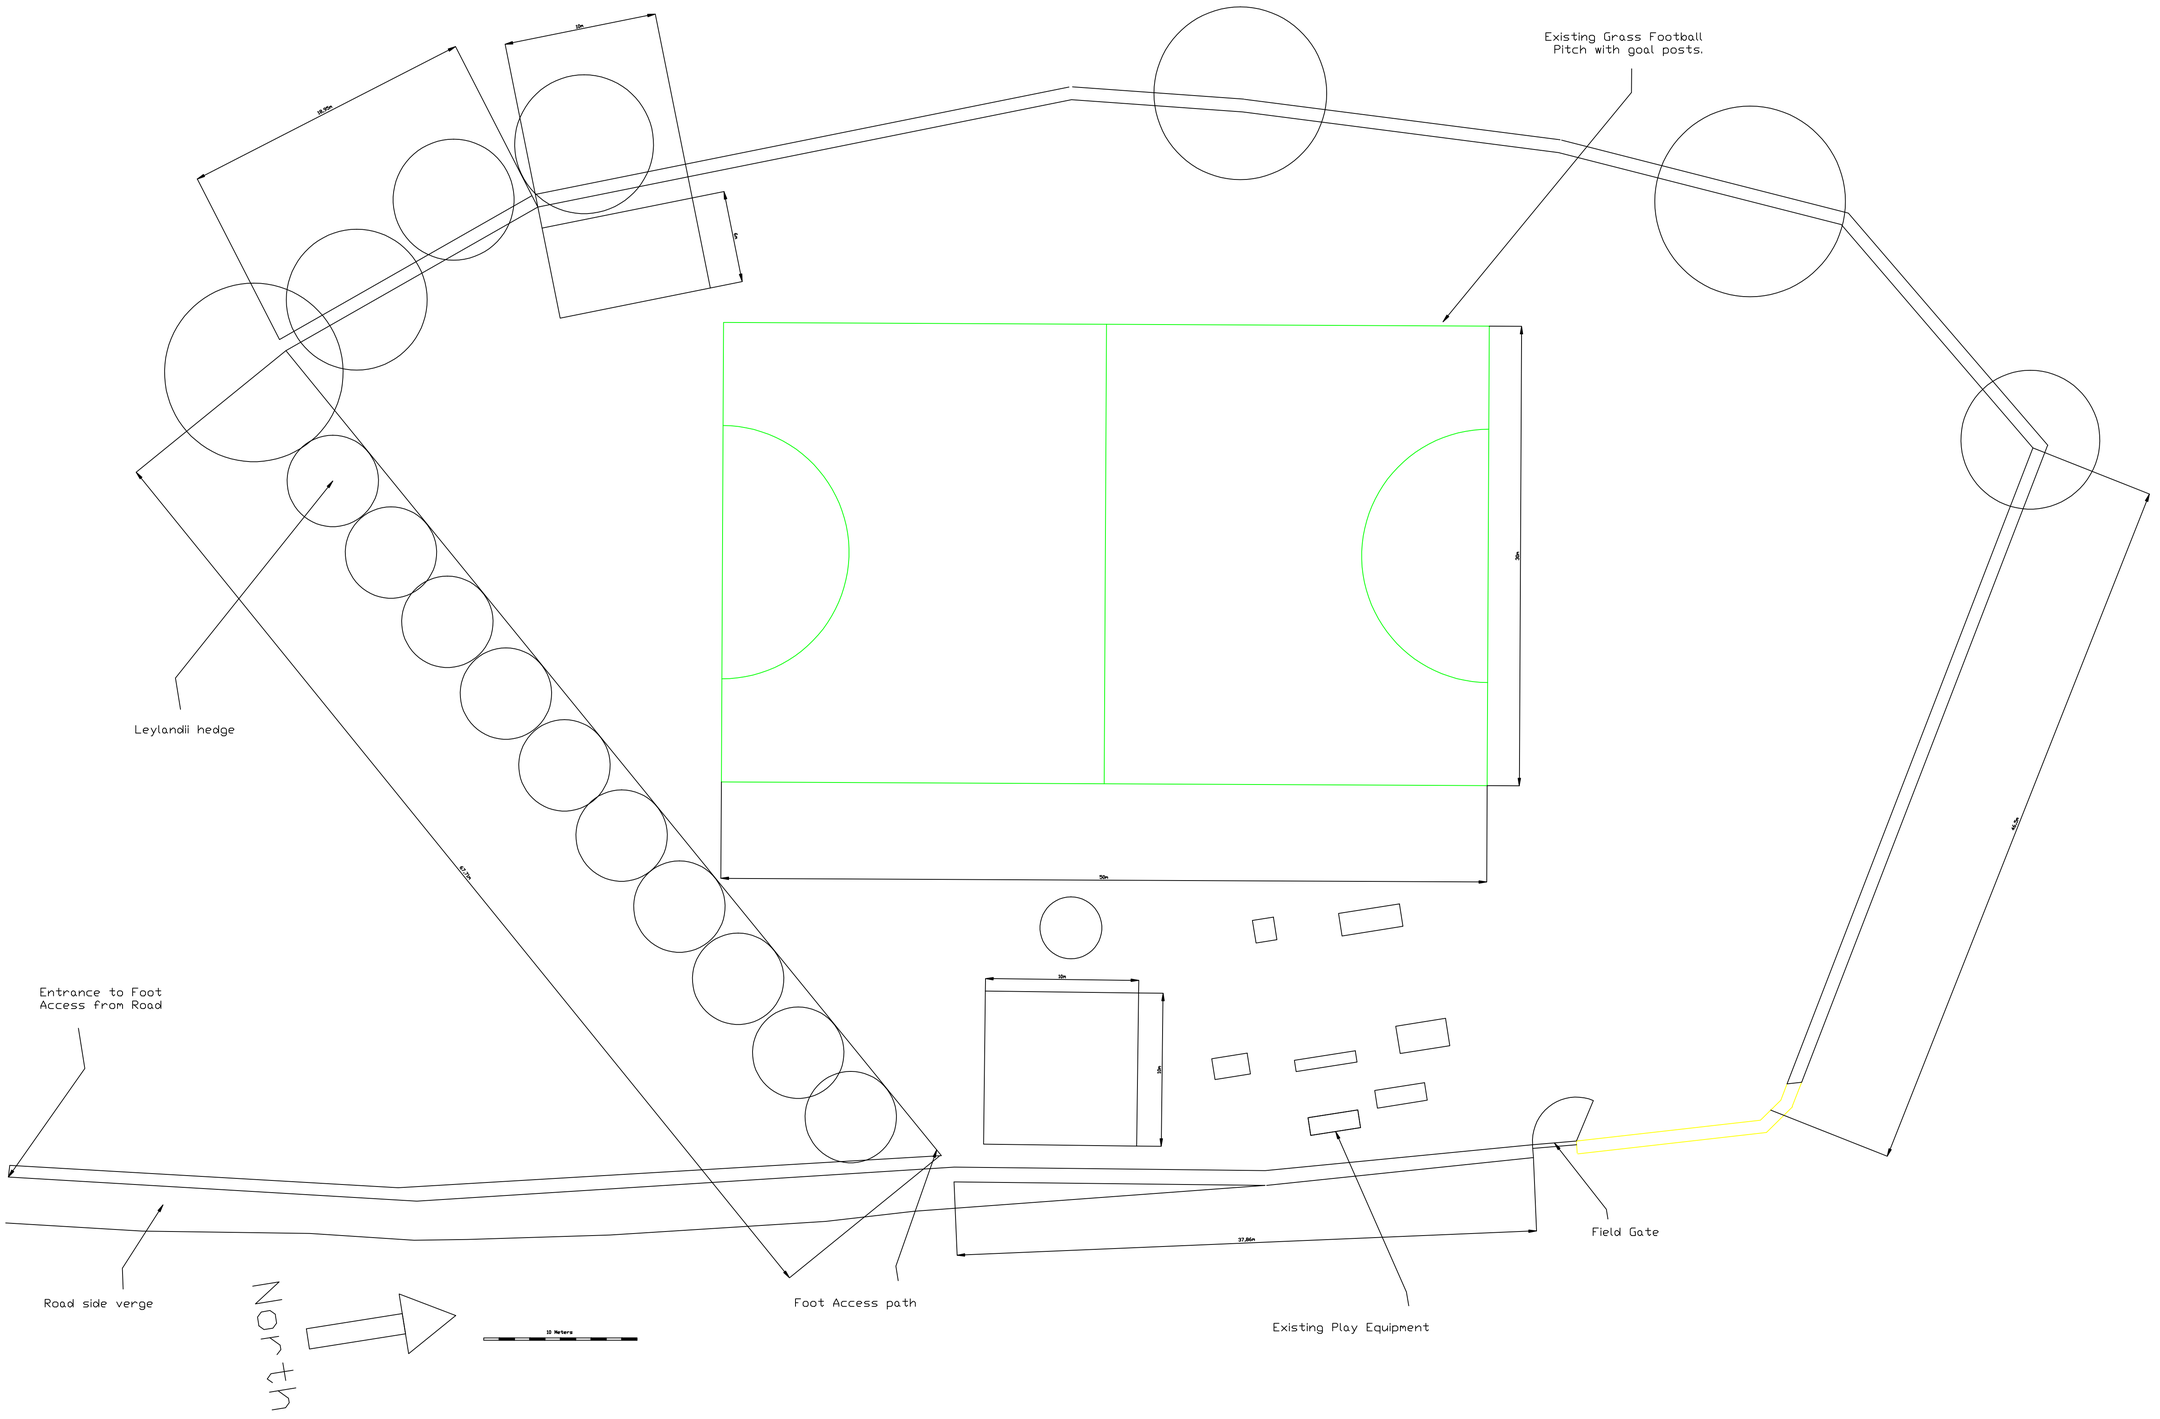

CULMSTOCK COMMUNITY GARDEN

Site Address

Culmstock Playing Field
Hunters Road
Culmstock
Devon EX15 3HH

Drawing

Existing Site Plan

Drawn From Survey

Scale 1:200	Feb 2014

DWG No.CCG/2-14/2